FilmL.A., Inc.
6255 W Sunset Blvd, 12th Floor
Hollywood, CA 90028
t: (213)977-8600 - f: (213)977-8601
www.filmla.com

Summary Information

Permit No: F00160355-A **Type of Permit:** FILMING **Release Date:** 01/08/2020

Production Company	SMITH AND JONES FILMS INC
Insured Company Name	SMITH AND JONES FILMS INC
Contact Phone No. 1	310-450-9975
Contact Phone No. 2	
Fax	
Address	4123 LANKERSHIM BLVD NORTH HOLLYWOOD, California 91602
Production Title	CE
Type of Production	Commercial - Standard

Producer	Mark Berger
Director	Ulf Johanson
1st AD	Peter Novitch
Production Manager	Blake Deross
FilmL.A. Coordinator	Hans Groszkruger
Location Manager	Mike Bergemann
Primary Phone	Mobile - 310-849-2296
Secondary Phone	
Location Assistant	n/a n/a
Primary Phone	Mobile - 310-849-2296
Secondary Phone	

Fees

Posting 1200	$276.00
Notification Charge	$346.00
LA CITY LANE AND STREET CLOSURE FEE	$312.00
FILMLA NON-REFUNDABLE FILM PERMIT RIDER FEE	$111.00
FILMLA MONITOR FEES	$260.00
FILMLA MONITOR FEES OVERTIME	$392.00
FILMLA MONITOR FEES - DOUBLE TIME	$260.00

Total Permit Fee $1,957.00

Number of Locations 1

NOT A PERMIT

FilmL.A., Inc.
6255 W Sunset Blvd, 12th Floor
Hollywood, CA 90028
t: (213)977-8600 - f: (213)977-8601
www.filmla.com

Summary Information — Location

Permit Number F00160355-A
Production Company SMITH AND JONES FILMS INC
Insured Company SMITH AND JONES FILMS INC
Production Title CE

Location Manager Mike Bergemann
Primary Phone Mobile - 310-849-2296
Secondary Phone

Location Address 117 W 5th St, Los Angeles, CA, 90013

Location Type Store front

Prep Dates 1/8/2020 - 1/8/2020 07:00 - 22:00 1 day

Film Dates 1/9/2020 - 1/10/2020 07:00 - 01:00 1 day

Strike Dates 1/10/2020 - 1/10/2020 07:00 - 22:00

Open or Closed to the Public Closed

Generic Conditions
THE CONSUMPTION OF ALCOHOLIC BEVERAGES AND THE USE OF DRUGS, INCLUDING MARIJUANA, ON LOCATION BY ANY CAST, CREW, OR INVITED GUESTS IS STRICTLY PROHIBITED.
*LA CITY AND/OR LA COUNTY FIRE CHECKLIST ATTACHED TO FINAL PERMIT. THE PERMITTEE IS RESPONSIBLE FOR COMPLETING CHECKLIST PRIOR TO FILMING ACTIVITY AT THIS LOCATION. NON COMPLIANCE MAY RESULT IN ASSIGNMENT OF A FIRE OFFICER.
Community Survey Obtained
Equipment staging and vehicles may park on one side of the street only.
Must comply with attached conditions
Must Maintain 5' Clearance on Sidewalks/Walkways
No cast or crew parking on area streets
Number of uniformed officers listed on the permit is a minimum requirement. Permittee remains responsible for deploying a sufficient number of uniformed officers to provide traffic and crowd control to ensure the safety of the film crew and the public.
Traffic control must be done in accordance w/MUTCD
Traffic Officers Required
Uniformed officers shall have a copy of the film permit in their possession and are required to confirm that all traffic control signage devices are in place.

Please see attached documents
5th btwn Main and Spring - Smith and Jones.pdf
5th btwn Main and Spring NS Curb+1 - Smith and Jones.pdf
5th btwn Main and Spring NS Curb - Smith and Jones.pdf
Downtown Filming Guildelines 2010.03.01.pdf

Equipment on Location

Type	Quantity
5 or 10 ton trucks	5
Cast/Crew vehicles	80
Catering Truck	1
Cube Trucks	5
Generator	1
Motor Homes	1
Picture vehicles	1
Vans	4

Personnel on Location

Type	Quantity
Cast	30
Crew	80
FilmL.A. Monitor(s)	1
Off-Duty/Retired LAPD Officer(s)	2
Spot Check	1

Filming Activities Equipment on sidewalk, in curb lane & across street; Exterior Dialogue; Interior and exterior dialogue; Interior Dialogue; Intermittent pedestrian control; Intermittent traffic control - 2 minutes standard; trucks parked in reverse flow;

Jurisdiction **Political:** Los Angeles City - **Police:** Los Angeles Police **Fire:** Los Angeles City

NOT A PERMIT

FilmL.A., Inc.
6255 W Sunset Blvd, 12th Floor
Hollywood, CA 90028
t: (213)977-8600 - f: (213)977-8601
www.filmla.com

Summary Information — Location

Permit Number F00160355-A
Production Company SMITH AND JONES FILMS INC
Insured Company SMITH AND JONES FILMS INC
Production Title CE

Location Manager Mike Bergemann
Primary Phone Mobile - 310-849-2296
Secondary Phone

Council District 14 Department

Thomas Guide Page: 634 **Grid:** F4

Approvals		
	FILML.A. MONITORS	Eric Warczinsky
	FILML.A. CLOSURES	Adrian Fayad
	LOS ANGELES CITY DEPARTMENT OF PUBLIC WORKS	LaMeisha Candler
	LOS ANGELES CITY POLICE DEPARTMENT	Melissa Hernandez

Coordinator Note RIDER "A" RELEASES LOCATION

Parking

Base Camp		**Crew Parking**	
Location Type : Other Location	433 S Spring St, Los Angeles, CA, 90013	Location Type : Other Location	433 S Spring St, Los Angeles, CA, 90013

Posting "No Parking" signs B/S 5TH STREET BETWEEN MAIN AND SPRING
W/S MAIN FROM 5TH STREET 200 FEET SOUTH

Approximate Footage 901 - 1200 **Log Number** 267664

Date(s) 1/9/2020 to 1/9/2020 **Time(s)** 07:00 to 22:00

Lane / Full Closure N/S CURB LANE AND 1 ADJACENT LANE 5TH STREET BETWEEN MAIN AND SPRING
Approximate Footage 0 - 300

Date(s) 1/9/2020 to 1/9/2020 **Time(s)** 09:00 to 15:00

Lane / Full Closure N/S CURB LANE 5TH BETWEEN SPRING AND MAIN
Approximate Footage 0 - 300

Date(s) 1/8/2020 to 1/8/2020 **Time(s)** 07:00 to 22:00

Lane / Full Closure N/S CURB LANE AND 1 ADJACENT LANE 5TH STREET BETWEEN MAIN AND SPRING
Approximate Footage 0 - 300

Date(s) 1/9/2020 to 1/9/2020 **Time(s)** 19:00 to 22:00

Lane / Full Closure N/S CURB LANE 5TH BETWEEN SPRING AND MAIN
Approximate Footage 0 - 300

Date(s) 1/10/2020 to 1/10/2020 **Time(s)** 07:00 to 13:00

NOT A PERMIT

Permit #F001603554

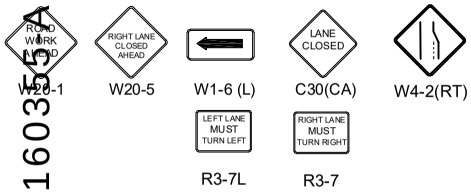

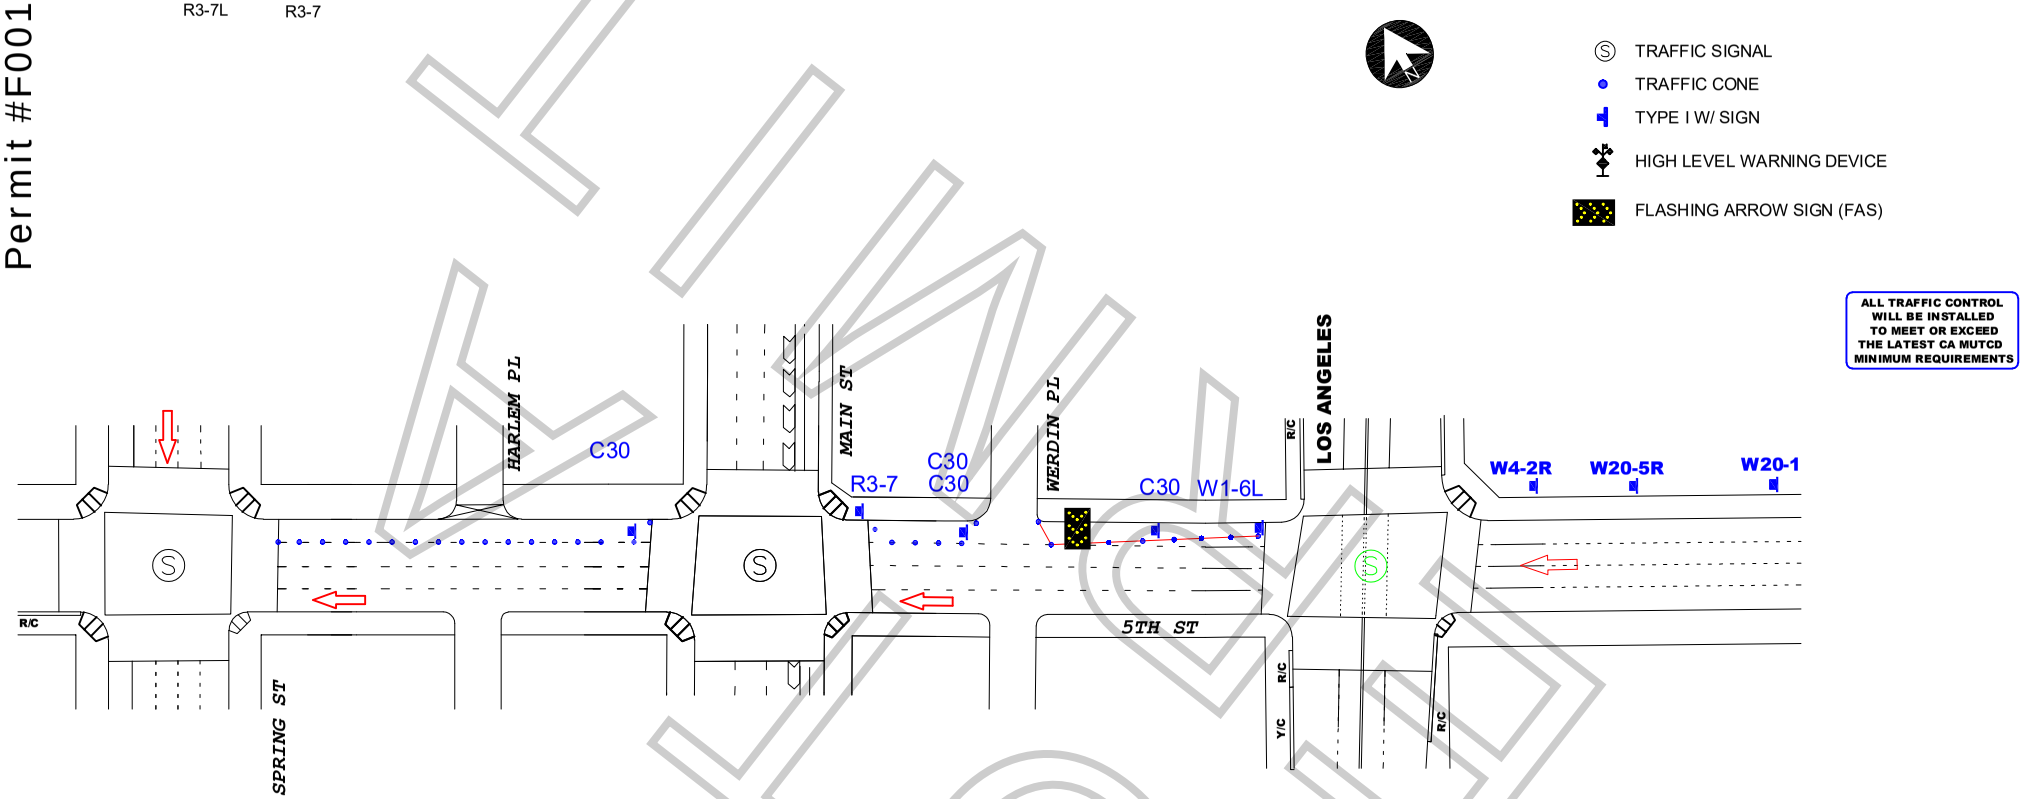

FINAL

WORK ZONE TRAFFIC CONTROL PLAN
GENERAL NOTES

1. DATE/TIME: 1-8-20 FROM 07:00 HOURS TO 22:00 HOURS .

2. ALL SIGNING, STRIPING, AND TRAFFIC CONTROL DEVICES SHALL CONFORM TO THE (CURRENT) STATE OF CALIFORNIA DEPARTMENT OF TRANSPORTATION (CALTRANS) STANDARD PLANS AND STANDARD SPECIFICATIONS, CALIFORNIA MUTCD, AND ANY ADDENDUMS THERETO, AND AS SHOWN ON THESE PLANS, SYMBOLS AND ABBREVIATIONS USED ARE SHOWN ON CALTRANS STANDARD PLANS.
3. THERE WILL BE NO INTERFERENCE WITH TRAFFIC SIGNALS OR CROSSWALKS.
4. CONES WILL BE 28" MINIMUM HEIGHT AND HAVE REFLECTORIZED SLEEVES FOR NIGHT WORK.
5. POLICE WILL DIRECT TRAFFIC IF NECESSARY.

TCP FOR: SMITH AND JONES
CE COMMERCIAL

LOCATION: N/S CURB - 5TH ST BTWN MAIN & SPRING
CITY OF LOS ANGELES, CA

CONTACT: JOHN WHEELER
OFFICE# 818.347.9929

JCL TRAFFIC SERVICES
(213) 622-9775
C31-CA Lic # 805357

DATE	REVISIONS	DRAFTER: Edgar J. Soto
2/12	TIME CHANGE	SCALE: N.T.S.
		FILM LA: Hans

Permit #F001603555-A

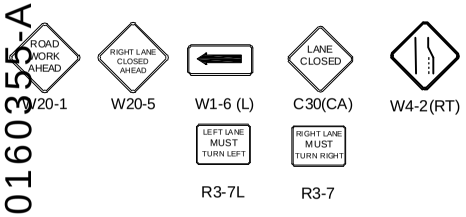

- TRAFFIC SIGNAL
- TRAFFIC CONE
- TYPE I W/ SIGN
- HIGH LEVEL WARNING DEVICE
- FLASHING ARROW SIGN (FAS)

ALL TRAFFIC CONTROL WILL BE INSTALLED TO MEET OR EXCEED THE LATEST CA MUTCD MINIMUM REQUIREMENTS

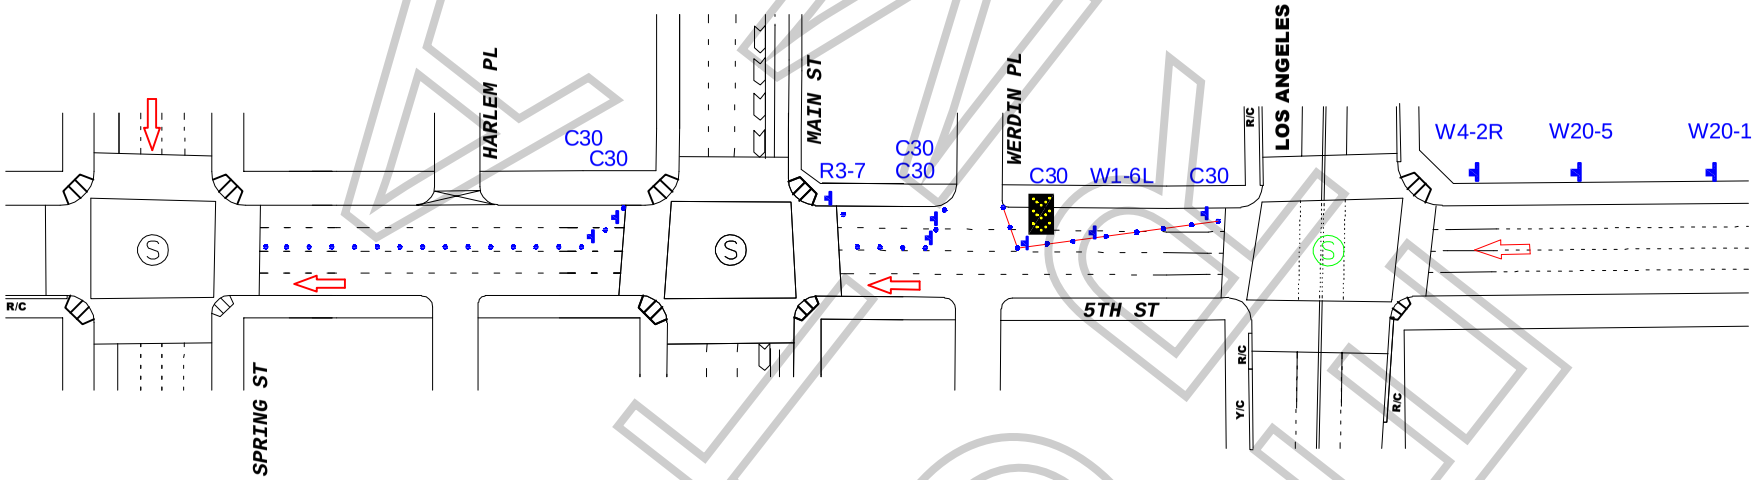

KINGFONG

WORK ZONE TRAFFIC CONTROL PLAN
GENERAL NOTES

1. DATE/TIME: 1-9-20 FROM 09:00 HOURS TO 15:00 HOURS AND 19:00 HOURS TO 22:00 HOURS .

2. ALL SIGNING, STRIPING, AND TRAFFIC CONTROL DEVICES SHALL CONFORM TO THE (CURRENT) STATE OF CALIFORNIA DEPARTMENT OF TRANSPORTATION (CALTRANS) STANDARD PLANS AND STANDARD SPECIFICATIONS, CALIFORNIA MUTCD, AND ANY ADDENDUMS THERETO, AND AS SHOWN ON THESE PLANS, SYMBOLS AND ABBREVIATIONS USED ARE SHOWN ON CALTRANS STANDARD PLANS.
3. THERE WILL BE NO INTERFERENCE WITH TRAFFIC SIGNALS OR CROSSWALKS.
4. CONES WILL BE 28" MINIMUM HEIGHT AND HAVE REFLECTORIZED SLEEVES FOR NIGHT WORK.
5. POLICE WILL DIRECT TRAFFIC IF NECESSARY.

TCP FOR:	SMITH AND JONES CE COMMERCIAL
LOCATION:	N/S CURB AND ADJACENT - 5TH ST BTWN MAIN & SPRING CITY OF LOS ANGELES, CA
CONTACT:	JOHN WHEELER OFFICE# 818.347.9929
	JCL TRAFFIC SERVICES (213) 622-9775 C31-CA Lic # 805357

DATE	REVISIONS		
2/12	TIME CHANGE	DRAFTER:	Edgar J. Soto
		SCALE:	N.T.S.
		FILM LA:	Hans

Permit #F001603554

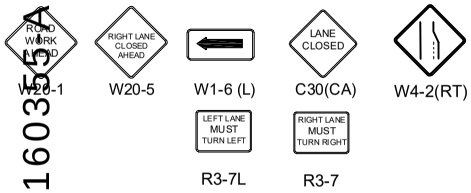

TRAFFIC SIGNAL
TRAFFIC CONE
TYPE I W/ SIGN
HIGH LEVEL WARNING DEVICE
FLASHING ARROW SIGN (FAS)

ALL TRAFFIC CONTROL WILL BE INSTALLED TO MEET OR EXCEED THE LATEST CA MUTCD MINIMUM REQUIREMENTS

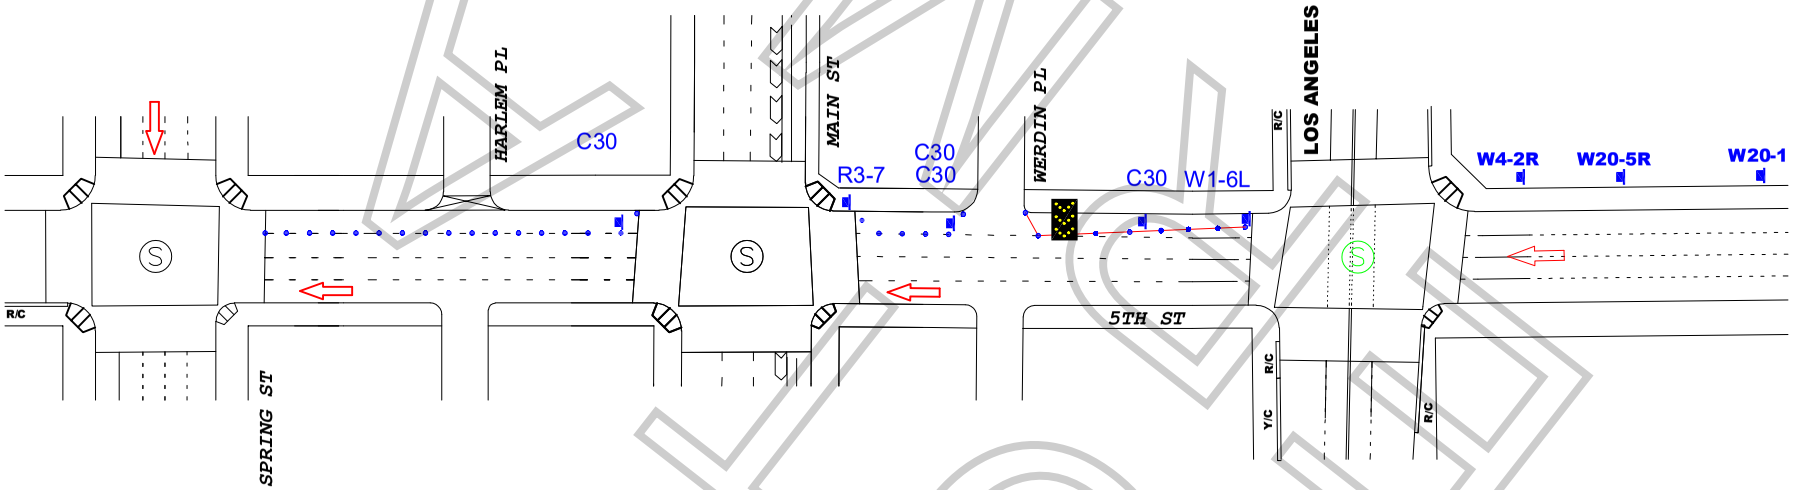

WORK ZONE TRAFFIC CONTROL PLAN
GENERAL NOTES

1. DATE/TIME: 1-8-20 FROM 07:00 HOURS TO 22:00 HOURS
   1-10-20 FROM 7:00 HOURS TO 13:00 HOURS
2. ALL SIGNING, STRIPING, AND TRAFFIC CONTROL DEVICES SHALL CONFORM TO THE (CURRENT) STATE OF CALIFORNIA DEPARTMENT OF TRANSPORTATION (CALTRANS) STANDARD PLANS AND STANDARD SPECIFICATIONS, CALIFORNIA MUTCD, AND ANY ADDENDUMS THERETO, AND AS SHOWN ON THESE PLANS, SYMBOLS AND ABBREVIATIONS USED ARE SHOWN ON CALTRANS STANDARD PLANS.
3. THERE WILL BE NO INTERFERENCE WITH TRAFFIC SIGNALS OR CROSSWALKS.
4. CONES WILL BE 28" MINIMUM HEIGHT AND HAVE REFLECTORIZED SLEEVES FOR NIGHT WORK.
5. POLICE WILL DIRECT TRAFFIC IF NECESSARY.

TCP FOR: SMITH AND JONES
CE COMMERCIAL

LOCATION: N/S CURB - 5TH ST BTWN MAIN & SPRING
CITY OF LOS ANGELES, CA

CONTACT: JOHN WHEELER
OFFICE# 818.347.9929

JCL TRAFFIC SERVICES
(213) 622-9775
C31-CA Lic # 805357

DATE	REVISIONS
2/12	TIME CHANGE

DRAFTER: Edgar J. Soto
SCALE: N.T.S.
FILM LA: Hans

FINAL COPY

SPECIAL CONDITIONS FOR LOCATION FILMING IN DOWNTOWN LOS ANGELES
(Standard Filming Requirements continue to apply where not superseded below)

1. DEFINITION OF TERMS

a. Downtown Los Angeles, for the purposes of these conditions, shall be defined as the area North to South from the 101 Freeway to the 10 Freeway; East to West from the Los Angeles River to the 110 Freeway.

b. The Downtown Los Angeles Neighborhood Council boundaries (**DLANC boundaries**), for the purpose of these conditions, shall be defined as bordered on the North and East at the 101 Freeway from the 110 Freeway east to Los Angeles Street, south to 4th Street, east to Alameda Street, south to 7th Street, east to the Los Angeles River; on the South by the 10 Freeway from the 110 Freeway to the Los Angeles River; on the West by 110 Freeway from the 10 Freeway to the 101 Freeway. (This area is the same area as defined above as Downtown Los Angeles, but excludes the Little Tokyo and Arts District neighborhoods.)

c. Residential buildings shall be defined as any building with legal residential occupants (mixed-use, adaptive reuse, artist-in-residence (A.I.R.), SROs, residential hotels, condominiums and apartment buildings). DLANC will maintain an accurate and contemporary listing of all residential buildings showing a 100-foot radius from each building so as to identify any areas both inside and outside of that radius.

d. The Broadway Entertainment District (aka Broadway Theatre District), for the purposes of these Conditions, shall be defined north to south as Broadway from 3rd Street to Olympic Boulevard, and east to west from Frank Court to Lindley Place (aka St. Vincent Alley Court), or the equivalent mid-block point to either of these alleys where the alley is not present, including any theater loading facilities, defined as any public or private surface parking lot, parking garage, public street or curb area adjacent to, or utilized by, a theater. If, in the future, the City adopts an ordinance with regulations governing filming in this area, such regulations shall supersede these Filming Conditions.

e. The Old Bank District residential overlay, for the purposes of these Conditions, shall be defined as the area bound by South Spring St., West 5th St., West 4th St., and Werdin Pl.

2. FILMING STANDARD HOURS AND DAYS

a. Filming activity, or any production-related activity including but not limited to activities such as base camps, catering, generators, etc., within the **DLANC boundaries** is restricted to the hours of 6:00 a.m. to 11:00 p.m. within a 100-foot radius of any residential building. Filming activity in the **Broadway Entertainment District** is restricted to the hours of 6:00 a.m. to Midnight within a 50-foot radius of any residential building. **Old Bank District** is restricted to the hours of 7:00 a.m. to 10:00 p.m. within a 100-foot radius of any residential building**.** No extension of the standard filming hours for

NOT A PERMIT

filming or any disruptive production-related activity shall be allowed until a signature survey has been properly submitted. Proof of signature surveys shall be made available to DLANC upon request.

b. No film permits may be issued along Main and Spring Streets from 2nd to 9th Streets, or on any block of 2nd through 9th Streets between Los Angeles and Spring during the Downtown Art Walk, currently held on the second Thursday of each month. Filming inside of private buildings or entirely on private property during this time is permitted so long as there are no external impacts.

c. No filming may be conducted in close proximity to major public events anywhere in Downtown Los Angeles as permitted by the LAPD, or identified with 30 days notice to the City's Designated Film Permit Contractor by DLANC. Film permits may be considered in light of major public events on a case-by-case basis so long as their issuance will not cause further disruption to Downtown businesses and residents during such events.

3. RESIDENTIAL AND MERCHANT PROTECTIONS IN THE DLANC BOUNDARIES

a. A film permit may include no more than 300 feet of curb lane per city block for the parking of film production vehicles, crew or equipment. Requests for additional amounts of curb lane shall require a signature survey. The **Broadway Entertainment District** is exempt from this restriction.

b. Production personnel (and equipment utilized by the production company) shall not block the sidewalk area in front of an open commercial business or a residential building, including residential patios, windows, doorways, or entryways, unless the production company has secured the permission of the merchant and/or property owner. Where the commercial business is one that is primarily open in the evening and nighttime hours, the production company, their cast and crew may not block the access to and signage of such establishment (as seen from the street), without permission of the merchant and/or property owner during the hours of operation of the business.

c. Customers, employees, residents, and guests of affected properties shall be allowed free ingress/egress to all buildings, merchants, and parking facilities. Arrangements shall be made to ensure access to deliveries, trash pickup, residential move-in/move-out, and vendor access to the properties/merchants during productions.

d. All commercial businesses must prominently post hours of operation and contact phone numbers, and residential buildings must have a designated contact person authorized to give permission. Special events held by commercial businesses, outside of normal business hours, must also be posted in advance, and production companies must provide full access and visibility during such events.

NOT A PERMIT

4. NOISE, FUMES, AND LIGHTING WITHIN THE DLANC BOUNDARIES

a. Generators, portable toilets or toilet vehicles, and outdoor food preparation using charcoal or gas grills must be a minimum of 50 feet (horizontally) from any residential window or entrance. If it is physically impossible for a generator to be a minimum of 50 feet from residential windows or entrances, the generator shall be placed as far away as possible and vented away from residential windows and entrances. However, under no circumstances shall a generator be placed directly underneath a residential window.

b. Film productions must focus lighting on the filming area only and make every effort to shield the lighting from adjacent properties, pedestrians, and patrons of commercial businesses at all times. Exceptional lighting (e.g., Musco and Bebee lighting) outside of regular filming hours shall not be allowed without a signature survey of the affected merchants and/or property owners. **Signature survey shall be required for Exceptional lighting within the Old Bank District between the hours of 6:00 p.m. and 6:00 a.m.** Under no circumstances shall lighting be directed onto oncoming traffic.

c. Film production companies are required to completely remove all trash, food, and cardboard boxes, etc. from the general vicinity at the end of each filming day. Film production companies will be held responsible for the actions of catering companies they employ to provide food for the cast and crew.

5. SPECIAL REQUESTS AND EXCEPTIONS REVIEW AND NOTIFICATION WITHIN THE DLANC BOUNDARIES

a. Helicopters shall not be granted permits for landing at non-certified helipads before and after approved filming hours. All aerial filming productions must provide upon request a copy of an approved FAA Form 7711-2, or other official waiver, along with a copy of the briefing on the flight operations for all participating persons or property.

b. No film permit shall be construed as a waiver of 14 CFR § 91.119, 14 CFR § 91.515(a) or 14 CFR § 91.303(e), dictating federal flight altitude regulations, for purposes of non-participating persons or property (see attachment).

c. Notification beyond the standard 500-foot radius will be made to affected residents and merchants for high impact activity that is likely to cause interference with adjacent properties of people such as car chases, simulated gun fire, explosions, screams for help and other loud noises, helicopter activity, road closures or other such exceptional activities that might cause a police response to the filming location. High impact filming activity must be preceded by notifications at least two days in advance. The City's Designated Film Permit Contractor or the production company shall consult a designated DLANC representative when an applicant requests a permit for high impact filming activity with less than two days notice.

d. Due to the location of building air intake systems on Lower Grand Avenue, no special effects, including smoke, steam or fog, may occur in that area without first obtaining

NOT A PERMIT

clearance from the appropriate building contacts and maintenance engineers. Contact must be made at least 48 hours prior to the proposed effect(s).

6. FILMING-RELATED CONGESTION WITHIN THE DLANC BOUNDARIES

a. The City's Designated Film Permit Contractor will ensure that the impact from filming at recurrently used locations is minimized to the affected residents and businesses.

b. In rush hour restricted lanes, as designated by LADOT, no Intermittent Traffic Control (ITC) shall be permitted during Rush Hours (7:00 a.m. – 9:00 a.m. and 4:00 p.m. – 7:00 p.m., Monday through Friday). No simultaneous closures or ITC of both the Second and Third Street Tunnels will be permitted.

c. Production companies shall request the posting of "no parking" signs, lane or street closures with LADOT for the day(s) that they are "on site" only. When closures are not necessary for the day(s) requested, production companies shall report the changes to the City's Designated Film Permit Contractor, who shall notify LADOT, who must revise and/or remove parking signs, as necessary.

d. Production companies must provide adequate detour and directional signage when street closures are in place, conforming to current LADOT standards and practices. Detour routes must accommodate large, semi and tractor trailer trucks and public transit vehicles.

7. ENFORCEMENT OF CONDITIONS

a. In accordance with the terms of their work permit issued from LAPD, off-duty or retired police officers must, upon reporting to a work site, review and ensure compliance with conditions outlined on the filming permit. Officers shall ensure compliance with arrival and departure time, and shall not allow any activity or conduct that is in violation of local or state law, nor allow any filming condition that is not authorized by the permit. Variations from the requirements of the permit are not allowed unless approved by an authorized representative of the City's Designated Film Permit Contractor.

NOT A PERMIT